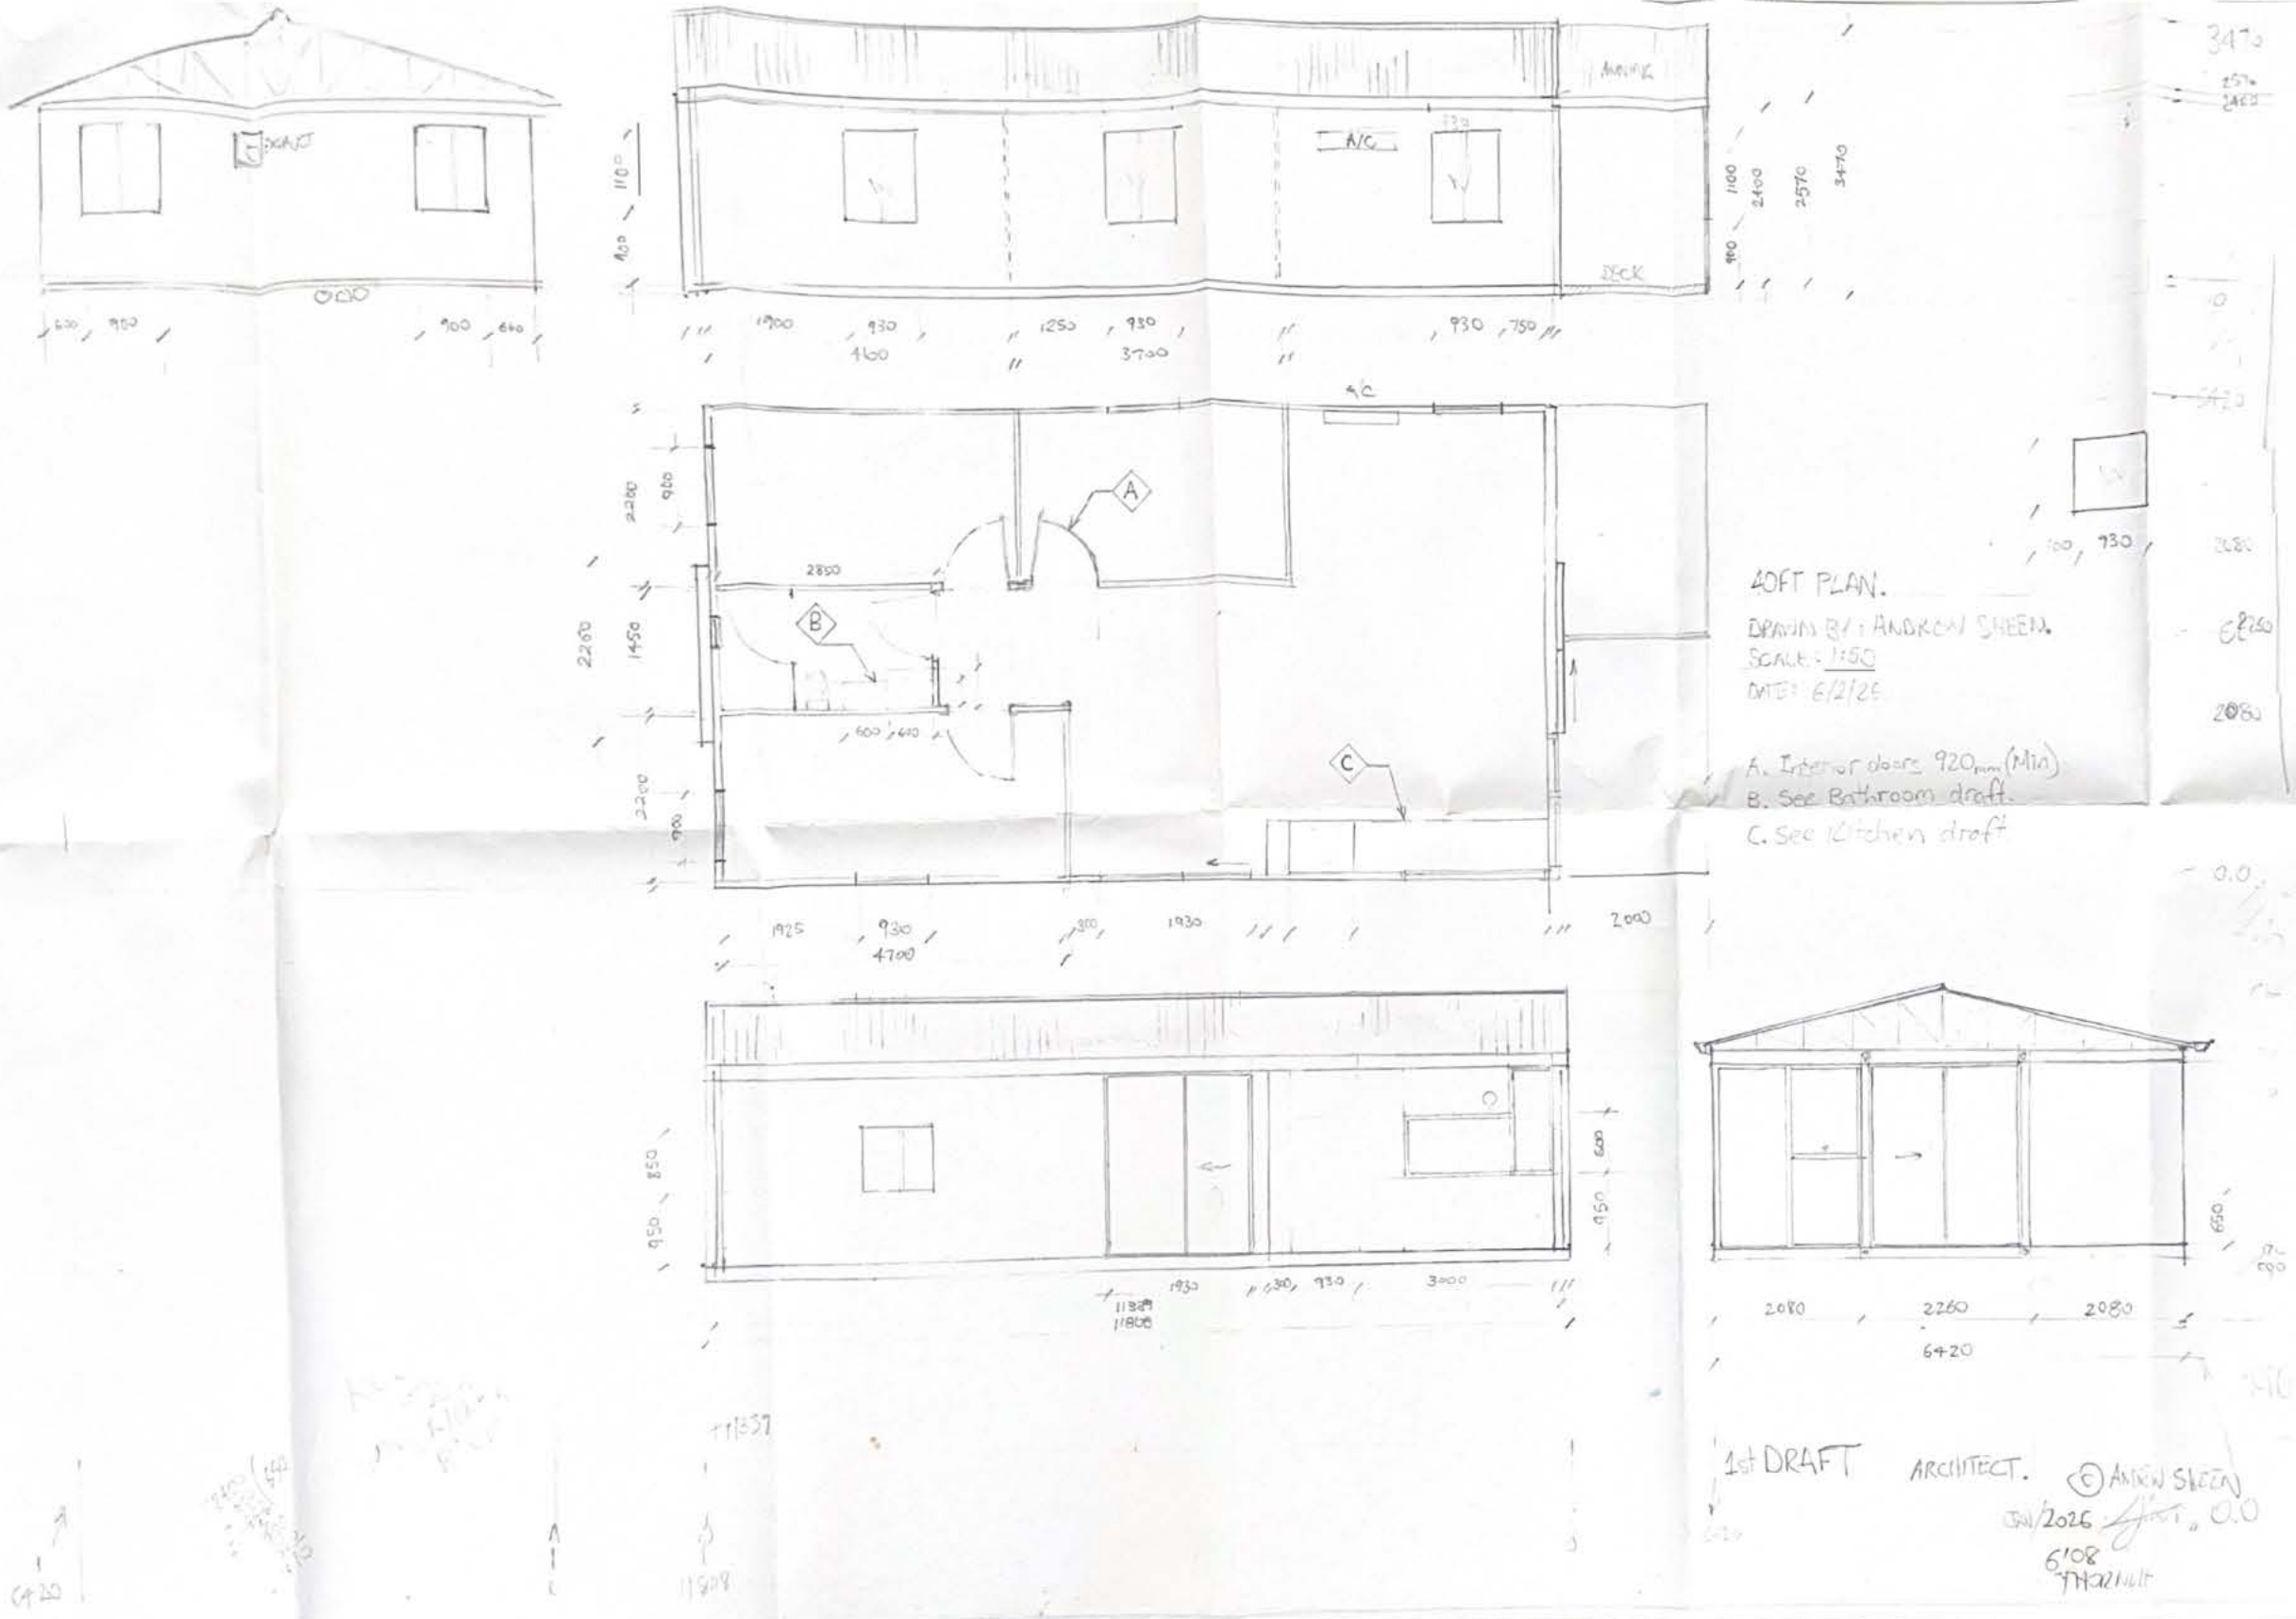
AWNING
A/C
DECK
A
B
C
LOFT PLAN.
DRAWN BY: ANDREW SHEEN.
SCALE: 1:50
DATE: 6/2/26
A. Interior doors 920mm (Min)
B. See Bathroom draft.
C. See Kitchen draft
1st DRAFT
ARCHITECT.
© ANDREW SHEEN
6'08
SCALE 1:50